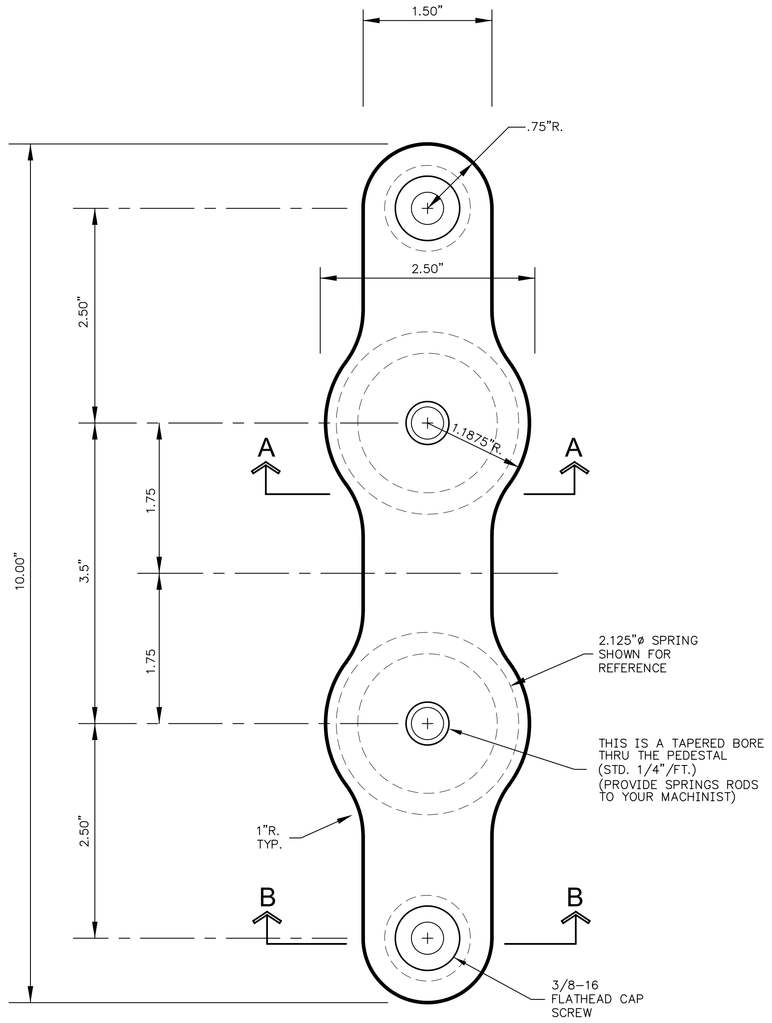

LOWER SPRING PEDESTAL

SCALE 1" = 1" 1 REQ'D.
MATERIAL: 1018-1020 CRS, 1" THICK

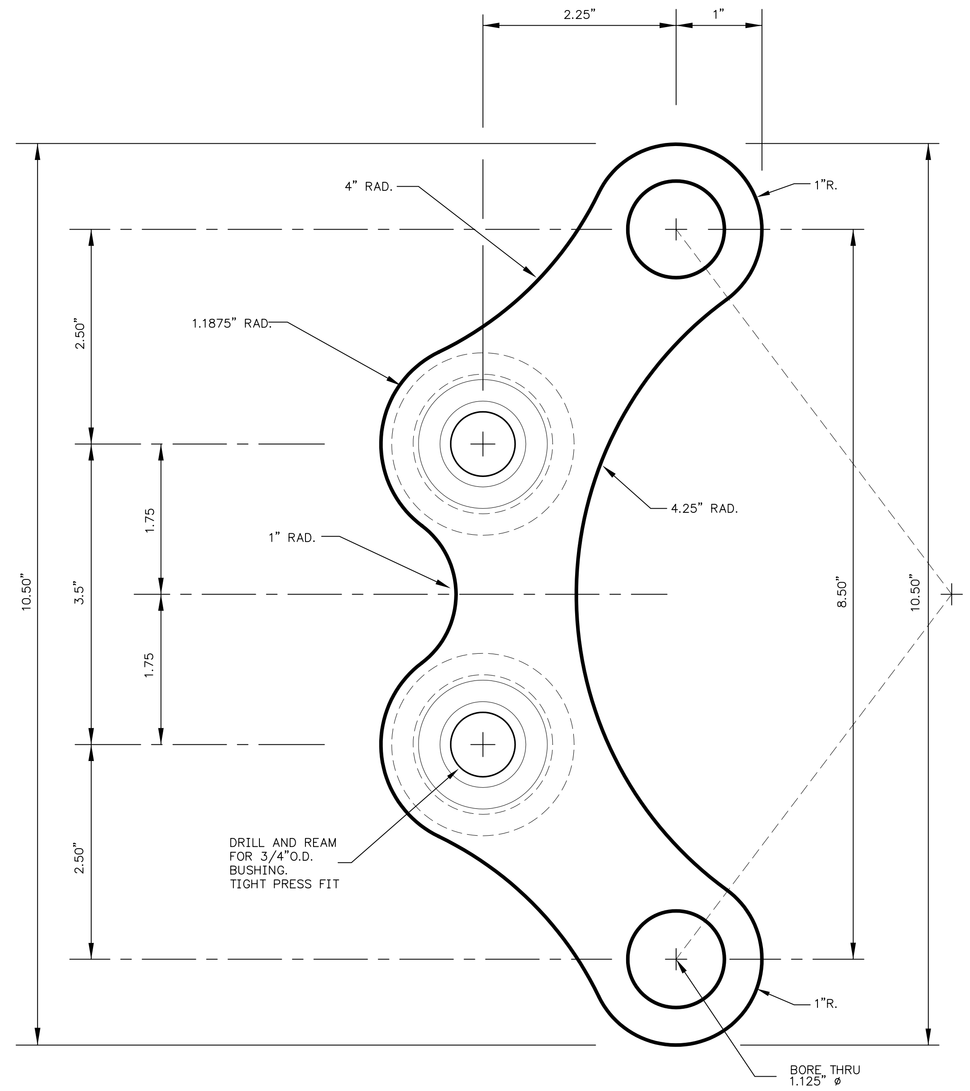

SPRING PLATE

SCALE 1" = 1" 1 REQ'D.
MATERIAL: 1018-1020 CRS, .625" THICK

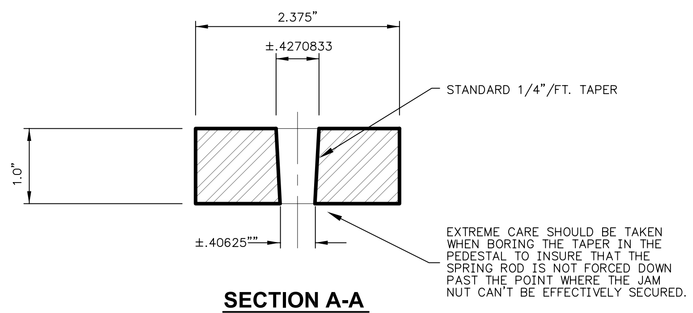

SECTION A-A

SCALE 1" = 1"

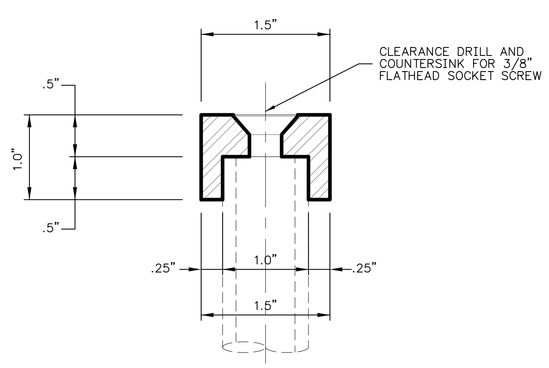

SECTION B-B

SCALE 1" = 1"

GARY W. WEISHAUPT

PERFORMANCE ENGINEERING
CHASSIS FABRICATION
FLOWBENCH TESTING
MACHINE WORK
RESTORATIONS

1490 RIVER PARK BLVD.
NAPA, CALIFORNIA 94559
Ph. 707-252-3427
Fax 707-252-3427
email: gww25@pacbell.net

Revision	Date
• INITIAL LAYOUT	6-12-01
• AS-BUILT REVISIONS	8-22-02
• AS-BUILT REVISIONS	11-16-03
• AS-BUILT REVISIONS	12-20-03
• BUILDER REVISIONS	2-8-04
• PUBLICATION	11-14-05
•	
•	
•	
•	
•	
•	

Key Plan

Project Title
CHOPPER BUILDERS HANDBOOK

SPRINGER FORKS

PLAN SF-19-1

Drawn By	GWW
Date	11-14-05
Checked By	HC
Date	11-16-05
Scale	1"=1"
Plot At:	1"=1"
Project No.	-

Sheet Description
SPRING PERCH AND FRONT FORK YOKE

Sheet No.
SF1.2

© 2001, 02, 03, 04, 05 G.W. WEISHAUPT, ALL RIGHTS RESERVED.